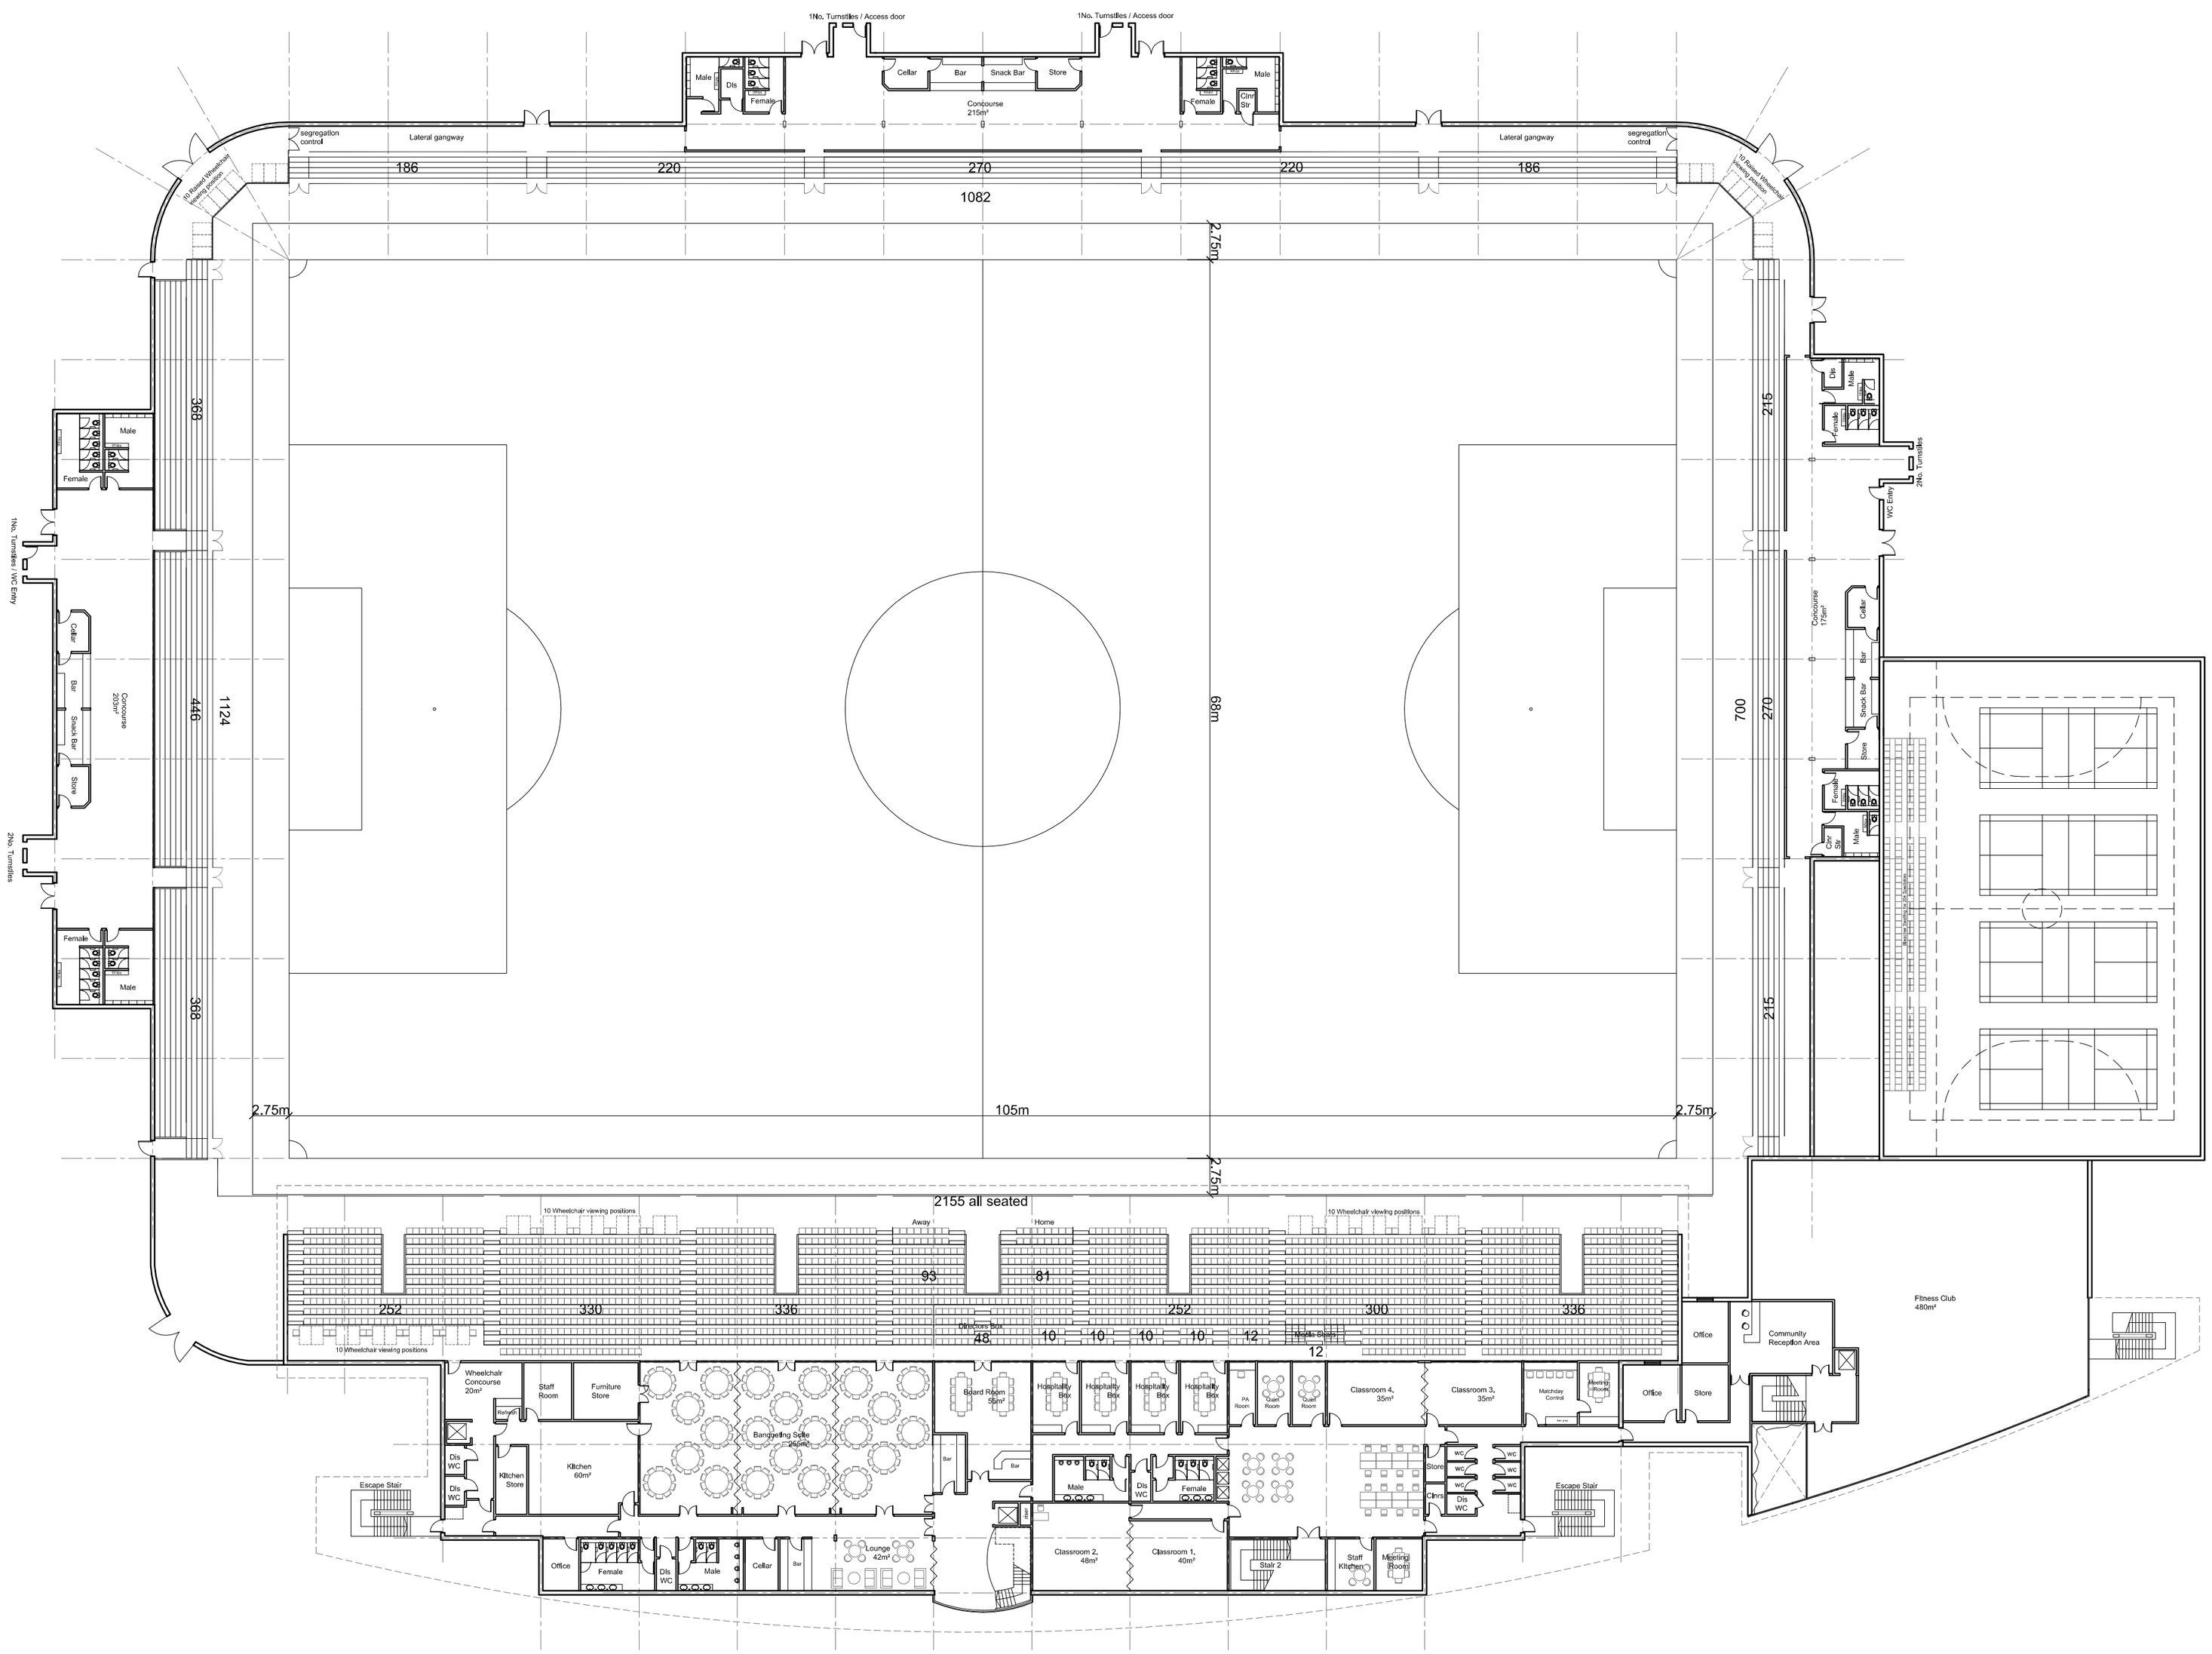

STADIUM PLAN

This document should not be relied on or used in circumstances other than those for which it was originally prepared and for which Ward McHugh Associates was commissioned. Ward McHugh Associates accepts no responsibility for this document to any parties other than the person by whom it was commissioned. Do not scale from this drawing. All dimensions to be checked on site. Report any discrepancies immediately.

PRELIMINARY	☒	TENDER		CONSTRUCTION	
DRAWN	MQ		DATE	AUG 2013	
CHECKED BY	WTW		DATE	AUG 2013	
APPROVED BY	WTW		DATE	AUG 2013	
CAD FILE NAME	P:\Projects\7283\Bound\7283-100				

REVISIONS

Rev	Date	Description	Drawn	Checked	Approved
-	19.08.13	First Issue	MQ	WTW	WTW
P1	29.10.13	Changes to layouts following client comments	MQ	WTW	WTW
P2	29.10.13	West Stand Layout revised, standing terrace layouts revised, sanitary provision and layouts updated, capacity revised.	MQ	WTW	WTW
P3	29.10.13	Scale Bar added	MQ	WTW	WTW
P4	17.02.14	North stand capacity increased, additional row added to the front and rear of West Stand, community areas revised.	MQ	WTW	WTW
P5	28.02.14	Sports Hall added	MQ	WTW	WTW
P6	14.03.14	Sports Hall layout revised	MQ	WTW	WTW

Stadium Capacity

Seated

West Stand	-	2124

Standing

East Stand	-	1082
North Stand	-	1124
South Stand	-	700
WC Viewing	-	50
Helpers	-	50
Total	-	**5030**

Preliminary

© WARD MCHUGH ASSOCIATES LIMITED 2013

Copyright in this document belongs to Ward McHugh Associates Limited and all rights in it are reserved by the owner. No part of this drawing may be copied, transferred or made available to users other than the original recipient including electronically without prior permission from Ward McHugh Associates Limited.

CLIENT

BOSTON UNITED THE PILGRIMS

PROJECT TITLE

BOSTON UNITED FC

PROPOSED NEW STADIUM

DRAWING TITLE

PROPOSED STADIUM PLAN

WMA

ARCHITECTS
PLANNERS
INTERIOR DESIGNERS

MONTAGUE HOUSE
294 CEMETERY ROAD
SHEFFIELD S11 8FT
TEL 0114 268 3322
FAX 0114 268 3322
www.wma-architects.co.uk

SCALE

1:350 (A2)

PROJECT NO.	DRAWING NO.	REV
7283	100	P6